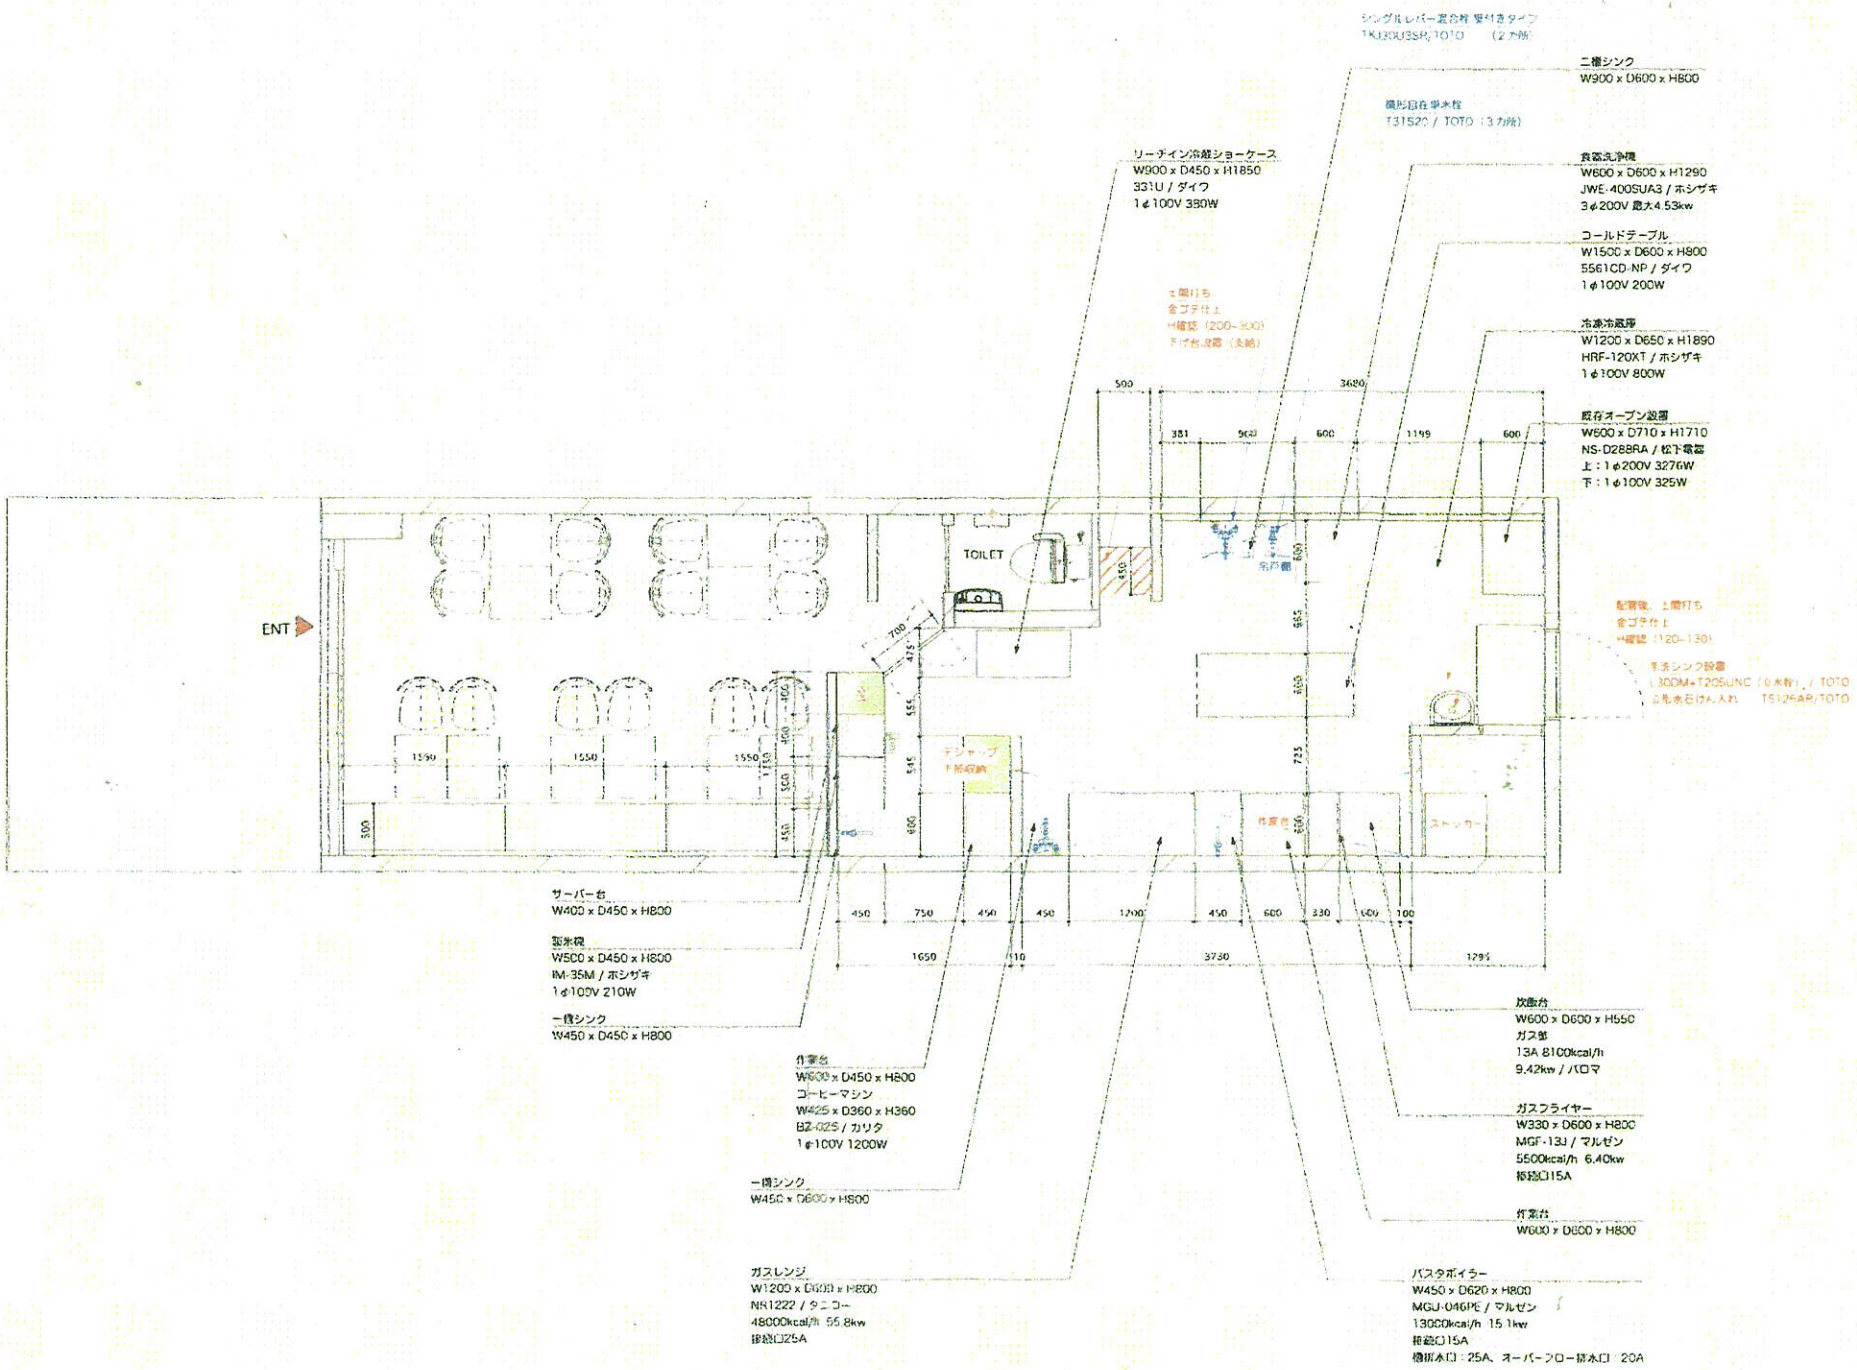

MEETS DESIGN	PROJECT	TITLE	DRAWN by	CHECKED by	SCALE	DATE	NO
	(仮称)代々木飲食店	平面図			1/50: (A3)	2013.11.10	01